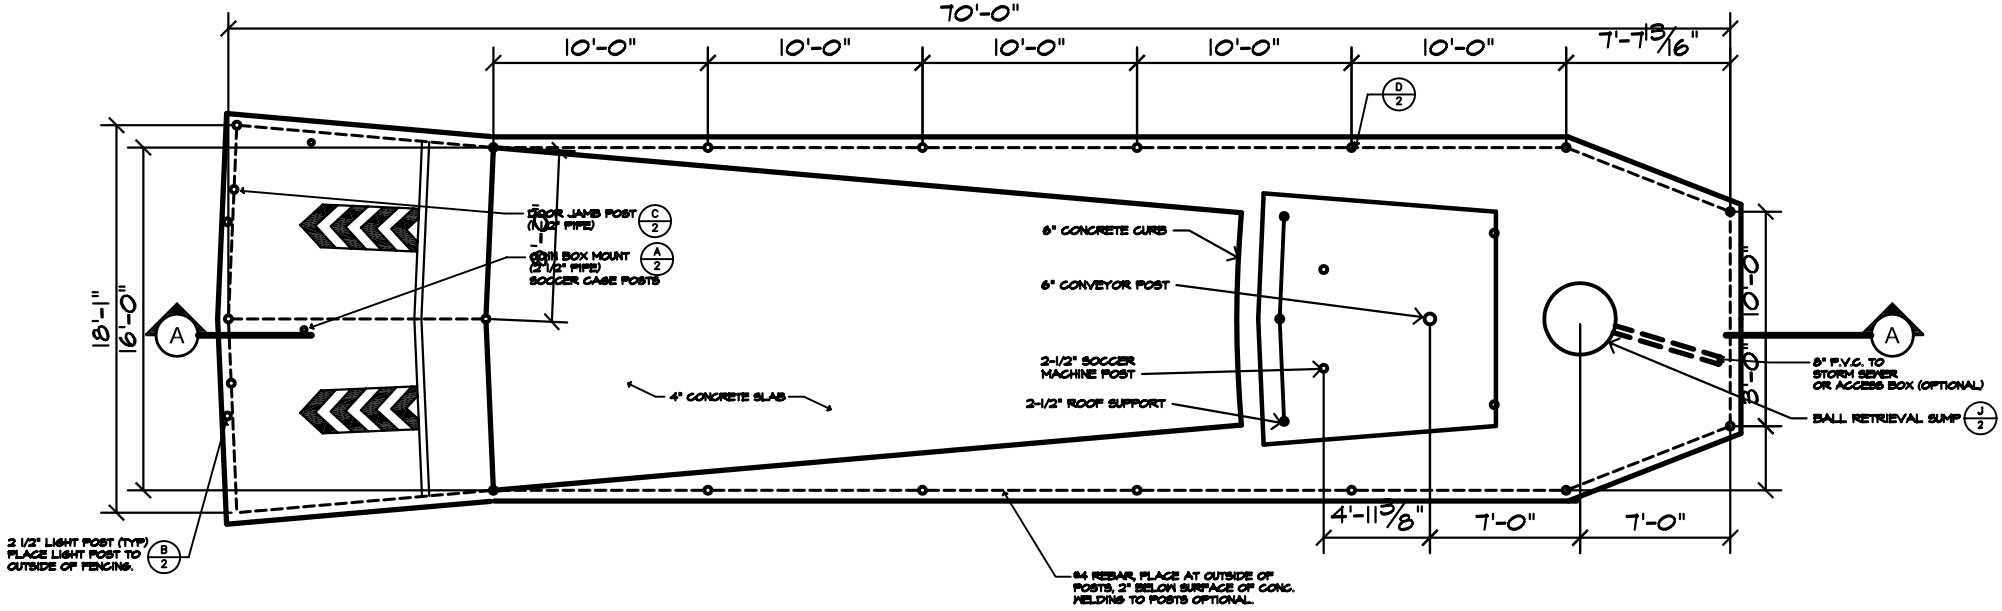

2 STATION SOCCER CAGE LAYOUT

SCALE:1/4"=1'-0"