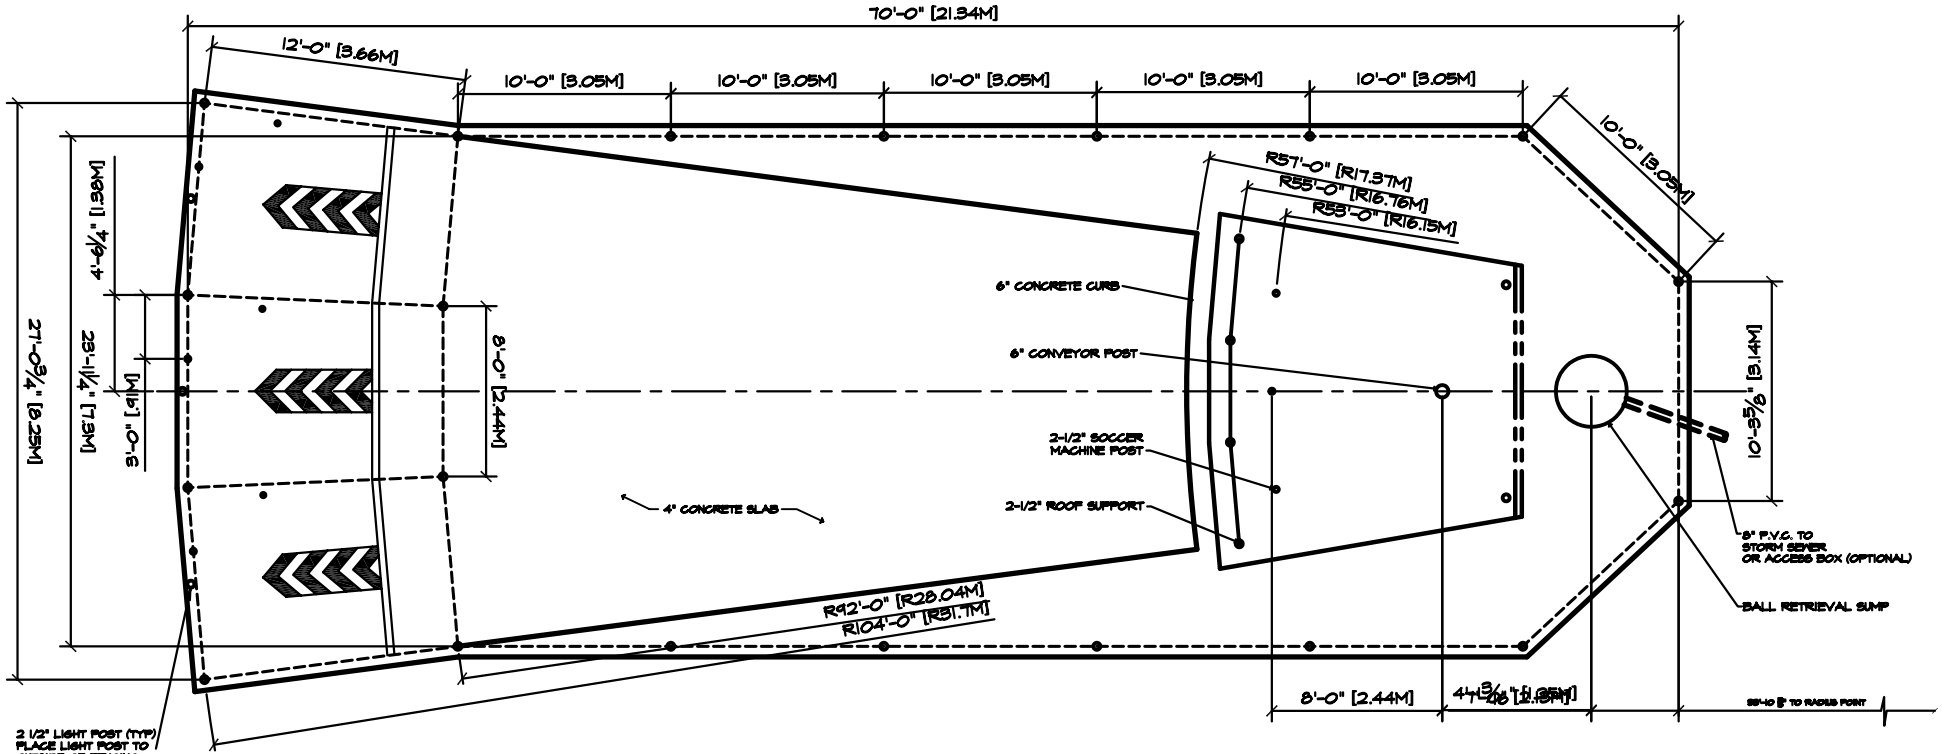

3 STATION SOCCER CAGE LAYOUT

SCALE: 1/4"=1'-0"